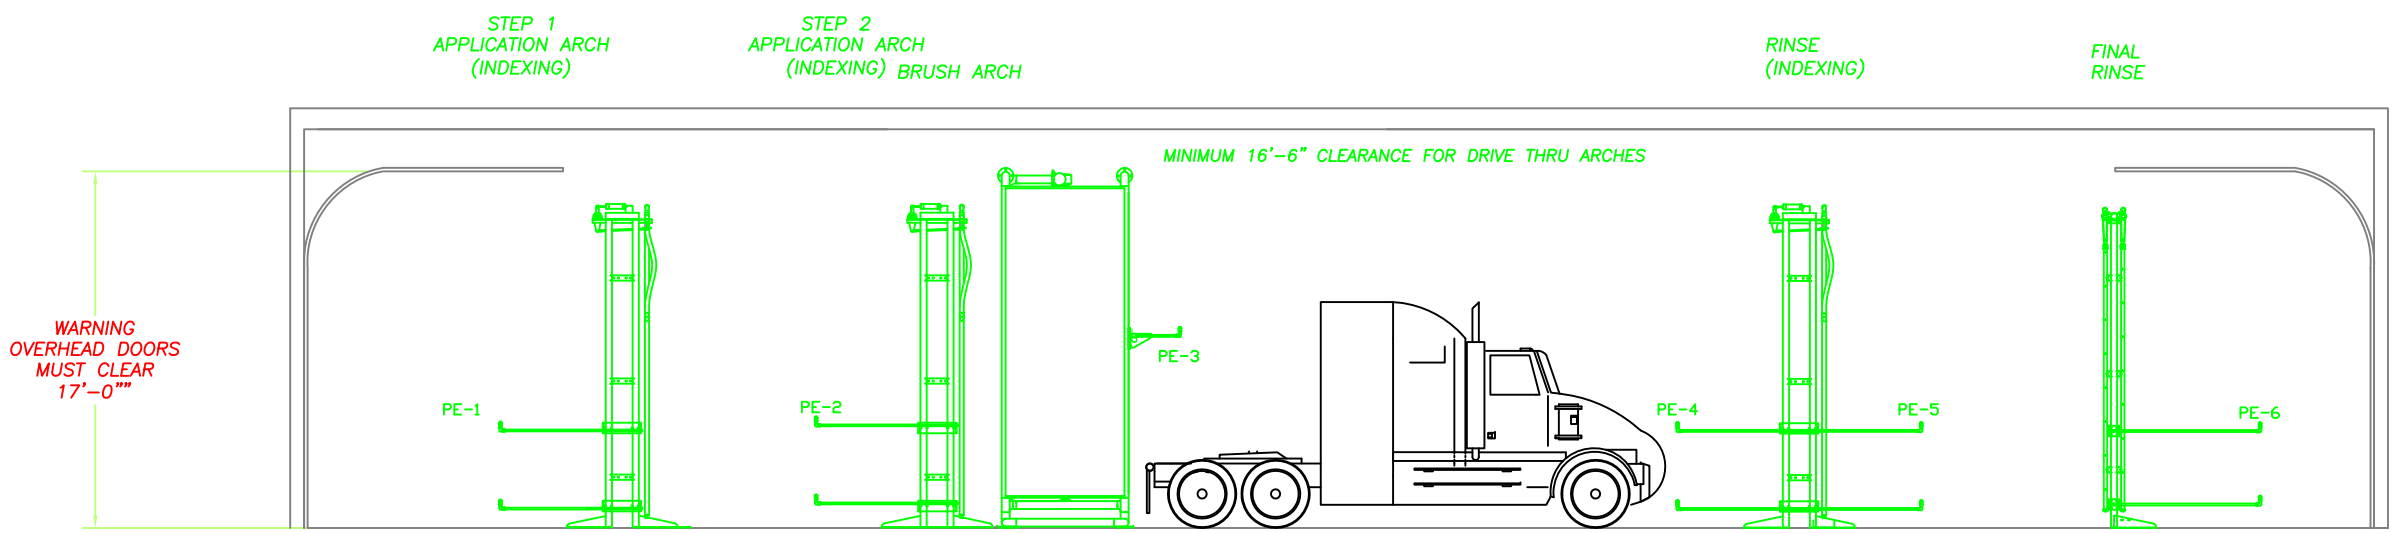

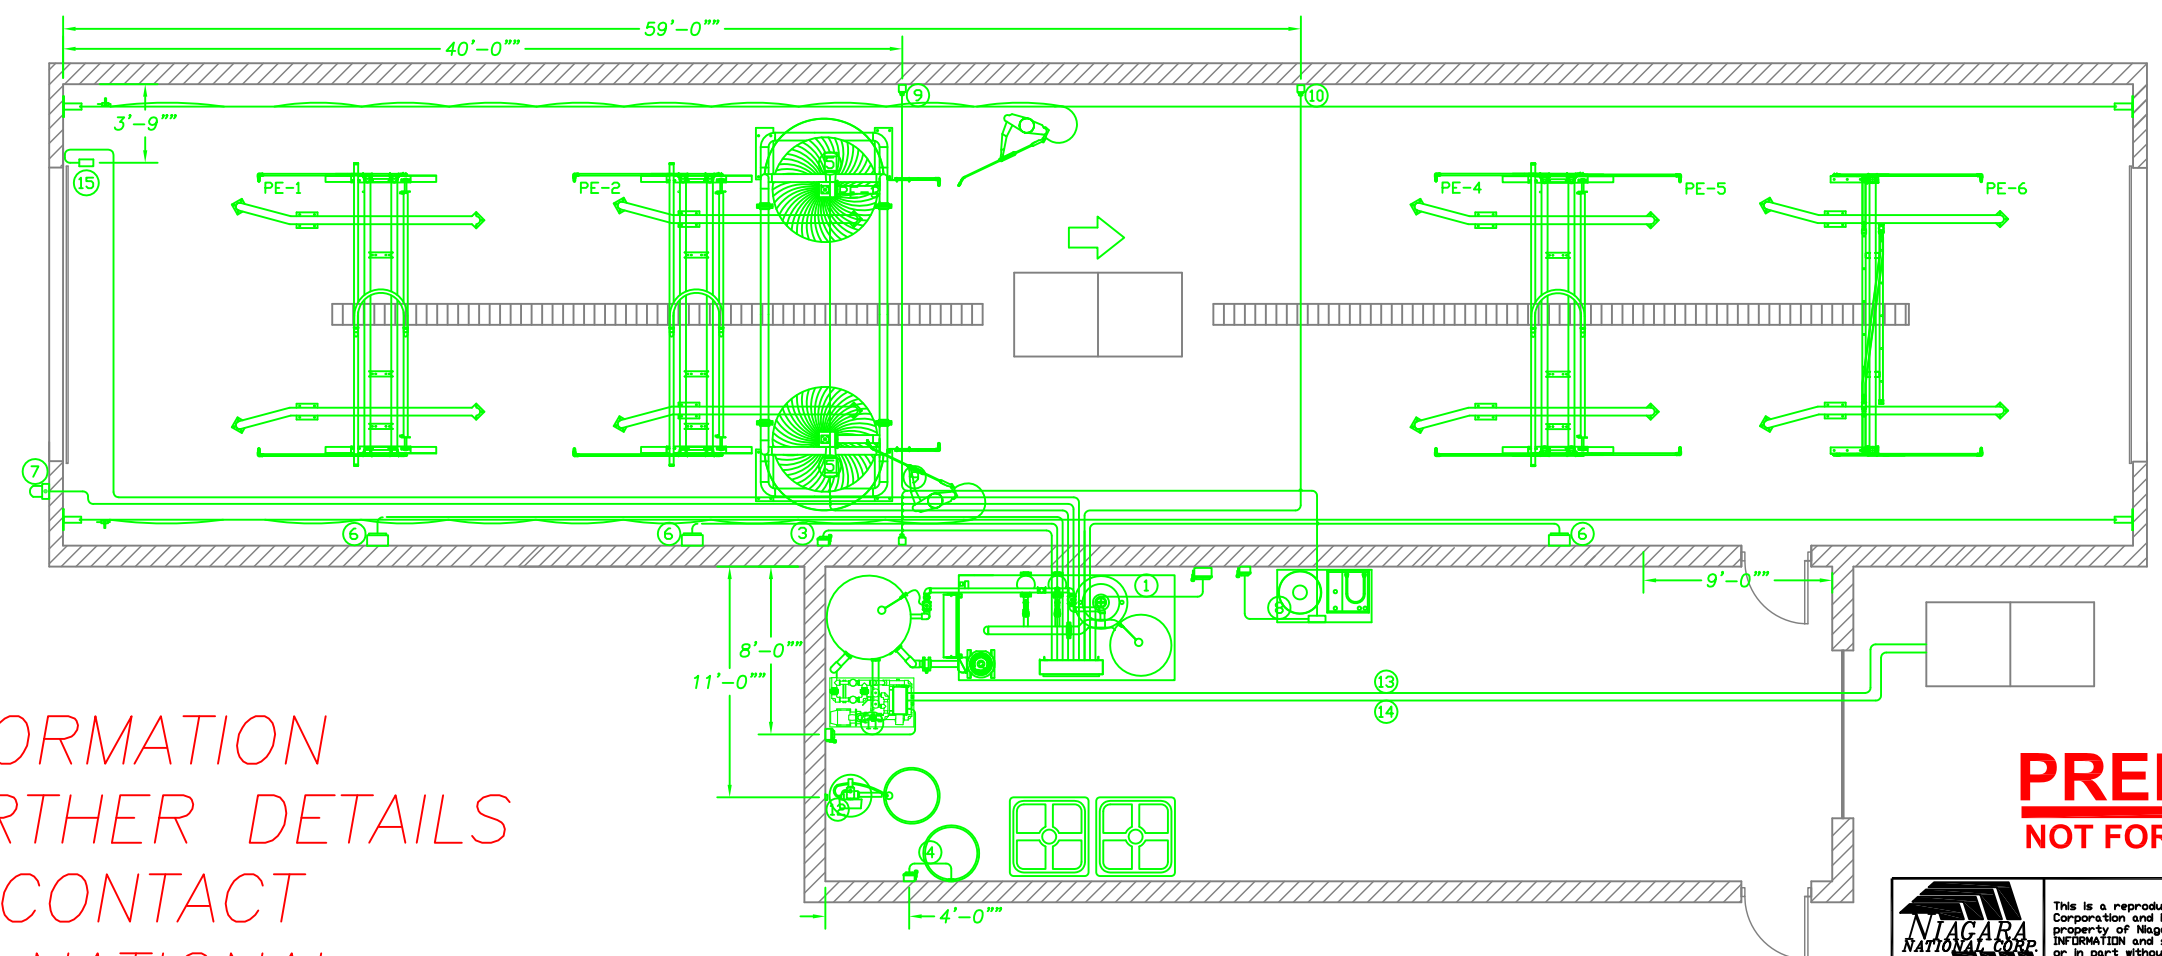

FOR INFORMATION
AND FURTHER DETAILS
PLEASE CONTACT
NIAGARA NATIONAL
AT 404-350-2636

PRELIMINARY
NOT FOR CONSTRUCTION !

NIAGARA NATIONAL CORP.
2135-A HILLS AVE. N.W.
ATLANTA, GA 30318
404-350-2600

<<< NOTICE >>>
This is a reproduction of a commercial drawing belonging to Niagara National Corporation and is supplied for use for an authorized job. This drawing is the property of Niagara National Corporation and contains CONFIDENTIAL PROPRIETARY INFORMATION and shall not be disclosed, used, copied or reproduced either wholly or in part without the prior written consent of authorized Niagara National Corporation personnel. This drawing must not be used for construction of fabrication until signed as checked and issued for construction by authorized Niagara National Corporation personnel.

REV.	DESCRIPTION	DATE

REVISION BLOCK

NNC JOB NUMBER -

TOLERANCE: X/X" = +/- 1/16"
.X = +/- .2
.XX = +/- .12
.XXX = +/- .060

SIGNED OFF BY ENGINEER OR CHIEF DESIGNER; DO NOT ACCEPT DRAWING WITHOUT SIGNATURE OR DATE

TITLE:
NIAGARA DELUXE STAINLESS
STEEL DRIVE-THRU TRUCK WASH SYSTEM

SHEET: 1 OF 1	SCALE: DNS	DATE: XXX	DRAWN BY: XXX
DRAWING DIRECTORY: XXX		SIZE D	DRAWING NO: XXX	REV —